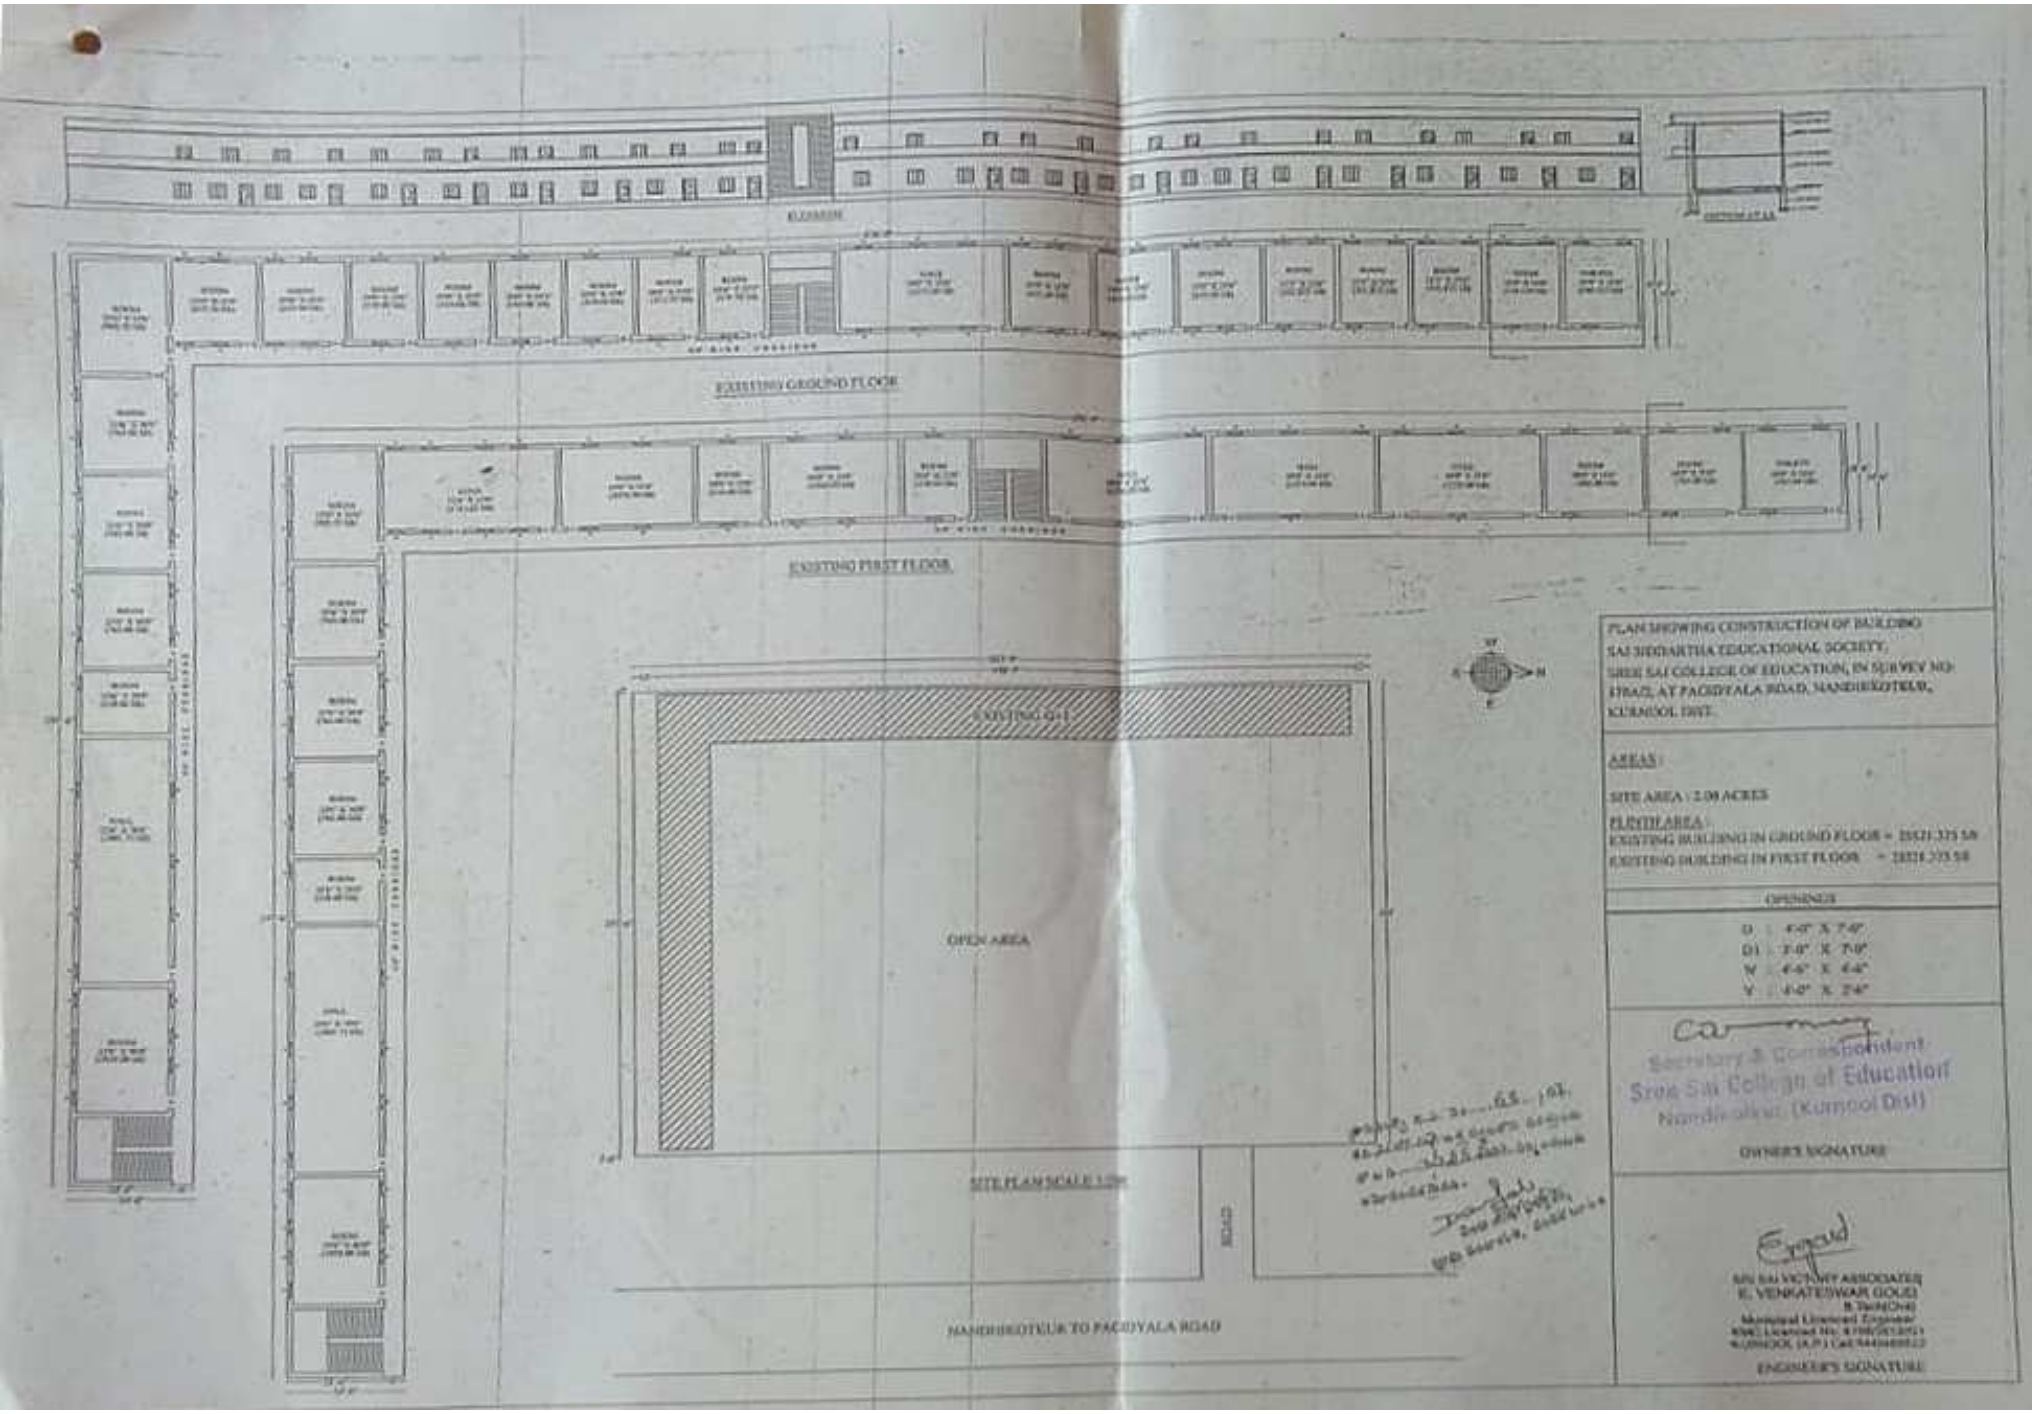
ELEVATION
EXISTING GROUND FLOOR
EXISTING FIRST FLOOR
EXISTING G+1
OPEN AREA
SITE PLAN SCALE 1:200
ROAD
NANDIKOTKUR TO PAGIDYALA ROAD
PLAN SHOWING CONSTRUCTION OF BUILDING
SAI SIDDARTHA EDUCATIONAL SOCIETY,
SREE SAI COLLEGE OF EDUCATION, IN SURVEY NO:
1783/2, AT PAGIDYALA ROAD, NANDIKOTKUR,
KURNOOL DIST.
AREAS :
SITE AREA : 2.00 ACRES
PLINTH AREA :
EXISTING BUILDING IN GROUND FLOOR = 2552.375 SM
EXISTING BUILDING IN FIRST FLOOR = 2552.375 SM
OPENINGS
D : 4'-0" X 7'-0"
D1 : 3'-0" X 7'-0"
W : 4'-0" X 4'-0"
V : 4'-0" X 2'-0"
Secretary & Correspondent
Sree Sai College of Education
Nandikotkur (Kurnool Dist)
OWNER'S SIGNATURE
M/s SAI VICTORY ASSOCIATES
E. VENKATESWAR GOUD
ENGINEER'S SIGNATURE